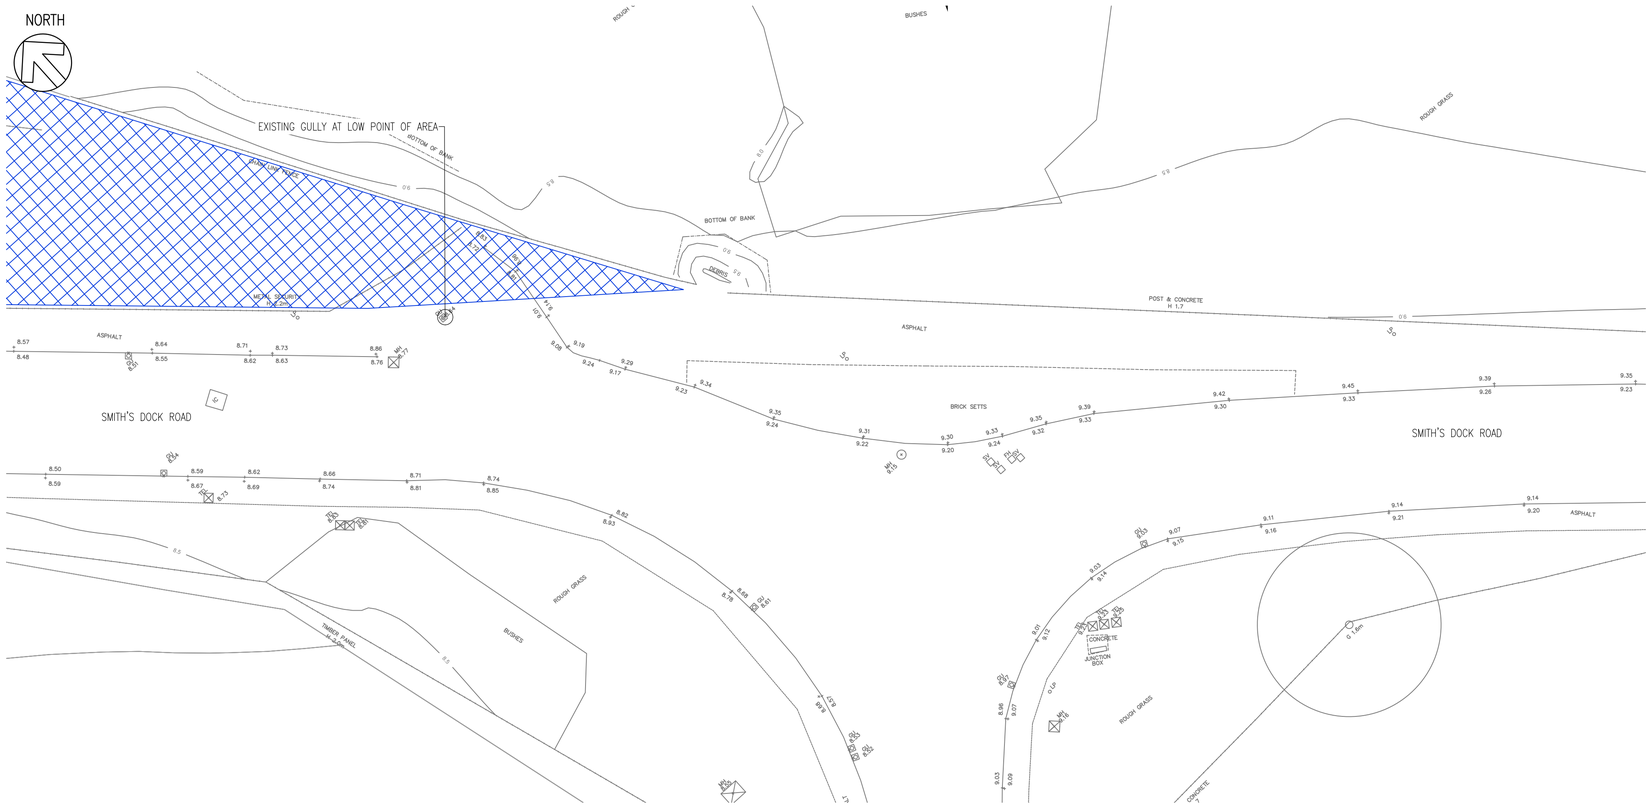

EXISTING ARRANGEMENT
SCALE: 1:200

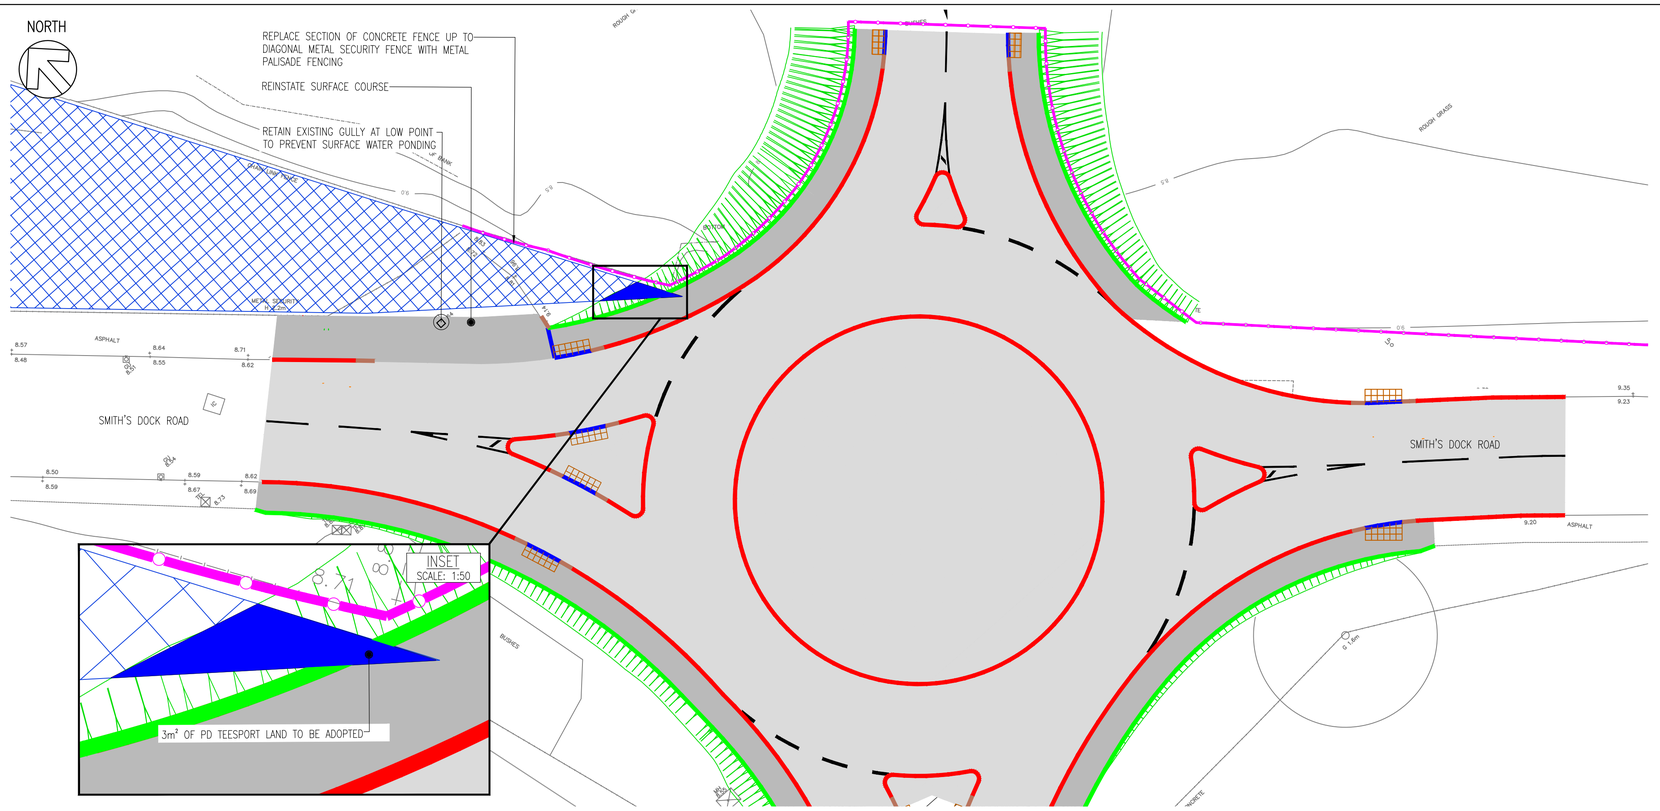

PROPOSED ARRANGEMENT
SCALE: 1:200

DO NOT SCALE

KEY:

- ADOPTABLE S278 CARRIAGEWAY CONSTRUCTION
- ADOPTABLE S278 FOOTWAY CONSTRUCTION
- LAND OWNED BY PD TEESPORT
- UNCONTROLLED CROSSING POINT TACTILE PAVING
- PROPOSED HB2 TYPE HALF BATTERED KERB (125mm UPSTAND)
- PROPOSED DROPPER KERB
- PROPOSED BN TYPE BULLNOSED KERB (0–6mm UPSTAND AT EDGE OF OVERUN AREA)
- PROPOSED EDGING TYPE EF FLAT TOP KERB (FLUSH)
- PROPOSED 100mm x 100mm CHANNEL BLOCK
- 1:3 FILL EARTHWORK EMBANKMENTS
- 1:3 CUT EARTHWORK EMBANKMENTS
- PROPOSED 2.4m HIGH PALISADE FENCING

REV	DATE	BY	DESCRIPTION	CHK	APP
P04	02/07/2019	VD	ISSUED FOR PLANNING APPLICATION	VD	JM
P03	28/06/2019	VD	ISSUED FOR CLIENT COMMENT	MW	JM
P02	09/04/2019	VD	EXISTING PD PORTS LEVELS RETAINED	TC	JM
P01	02/04/2019	VD	ISSUED FOR DISCUSSION WITH PD TEESPORT	JM	TC

DRAWING STATUS:
S2 - FOR INFORMATION

wsp
South Tees Development Corporation

CLIENT:
SOUTH TEES DEVELOPMENT CORPORATION

ARCHITECT:

SITE/PROJECT:
SOUTH INDUSTRIAL ZONE ACCESS

TITLE:
PD TEESPORT ARRANGEMENT
OPTION 2

SCALE @ A1:	CHECKED:		APPROVED:
AS SHOWN	JM		DB
PROJECT NO:	DESIGNED:	DRAWN:	DATE:
70054937	VD	VD	MARCH 2019

DRAWING No: 70054937-GA-108
REV: P04

© WSP UK Ltd

File name \\UK.WSPGROUP.COM\CENTRAL DATA\PROJECTS\70054937\70054937 - STDC - SOUTH INDUSTRIAL ZONE ACCESS, SOUTH BANK, REDCAR\03 WIP\CV CIVIL ENGINEERING\03 DRAWINGS\DWGS\70054937-GA-108.DWG, printed on 02 July 2019 14:39:26, by Douglass, Vicky