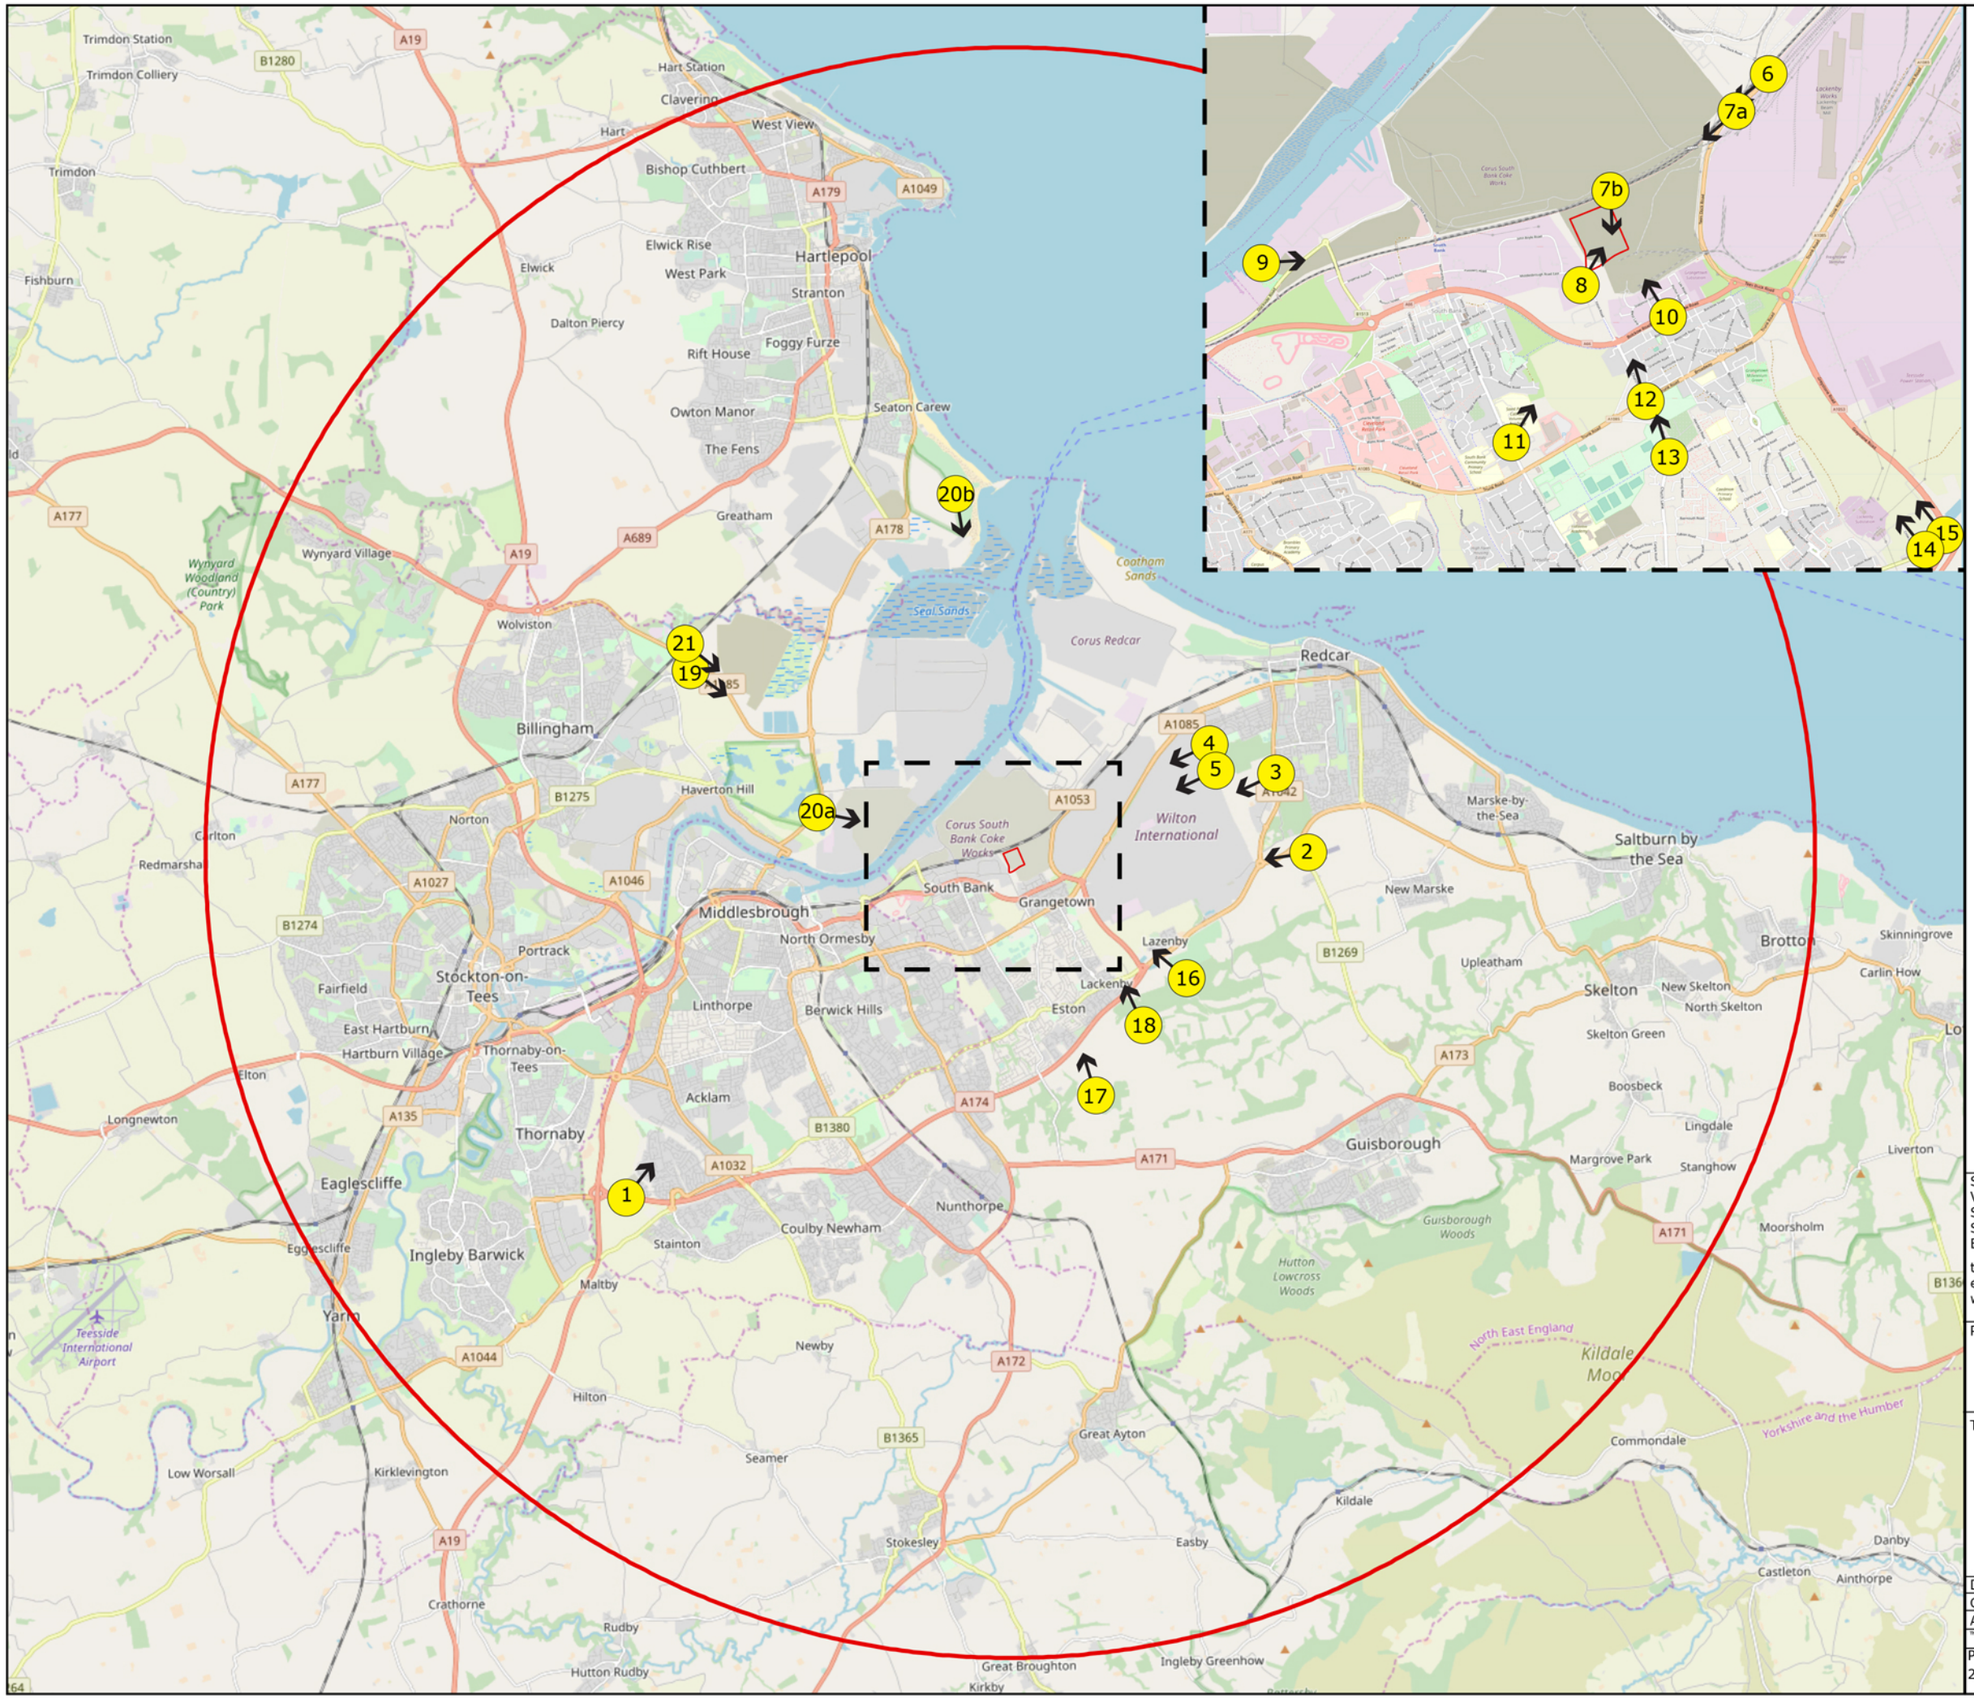


KEY

1 Viewpoint numbers

Proposed Development Site

15km Study Area buffer

SCALE

0 2.5 5

Kilometres

Salts Mill
Victoria Road
Saltaire
Shipley
BD18 3LF

t +44 (0)1274 714269
e info@jbaconsulting.com
www.jbaconsulting.com

JBA consulting

Project

ENERGY RECOVERY FACILITY

Title

FIGURE 7-3
VIEWPOINT LOCATION PLAN

for

HARTLEPOOL BOROUGH COUNCIL

| | | | |
|---|---|---|---|
| Drawn: M. THIRSK | Date 12/12/2019 | Contains Ordnance Survey data © Crown copyright and database right 2019 | |
| Checked: H. SMITH | Date 16/12/2019 | | |
| Approved: D. LATHAM | Date 17/12/2019 | | |

The property of this drawing and design vested in Jeremy Benn Associates Ltd. It shall not be reproduced in whole or in part, nor disclosed to a third party, without the prior written consent of Jeremy Benn Associates Ltd.

| Project number: | Status: | Scale: |
|---|---|---|
| 2019s0951 | For review | Not to standard scale |