DO NOT SCALE

Millimetres 0 10 100

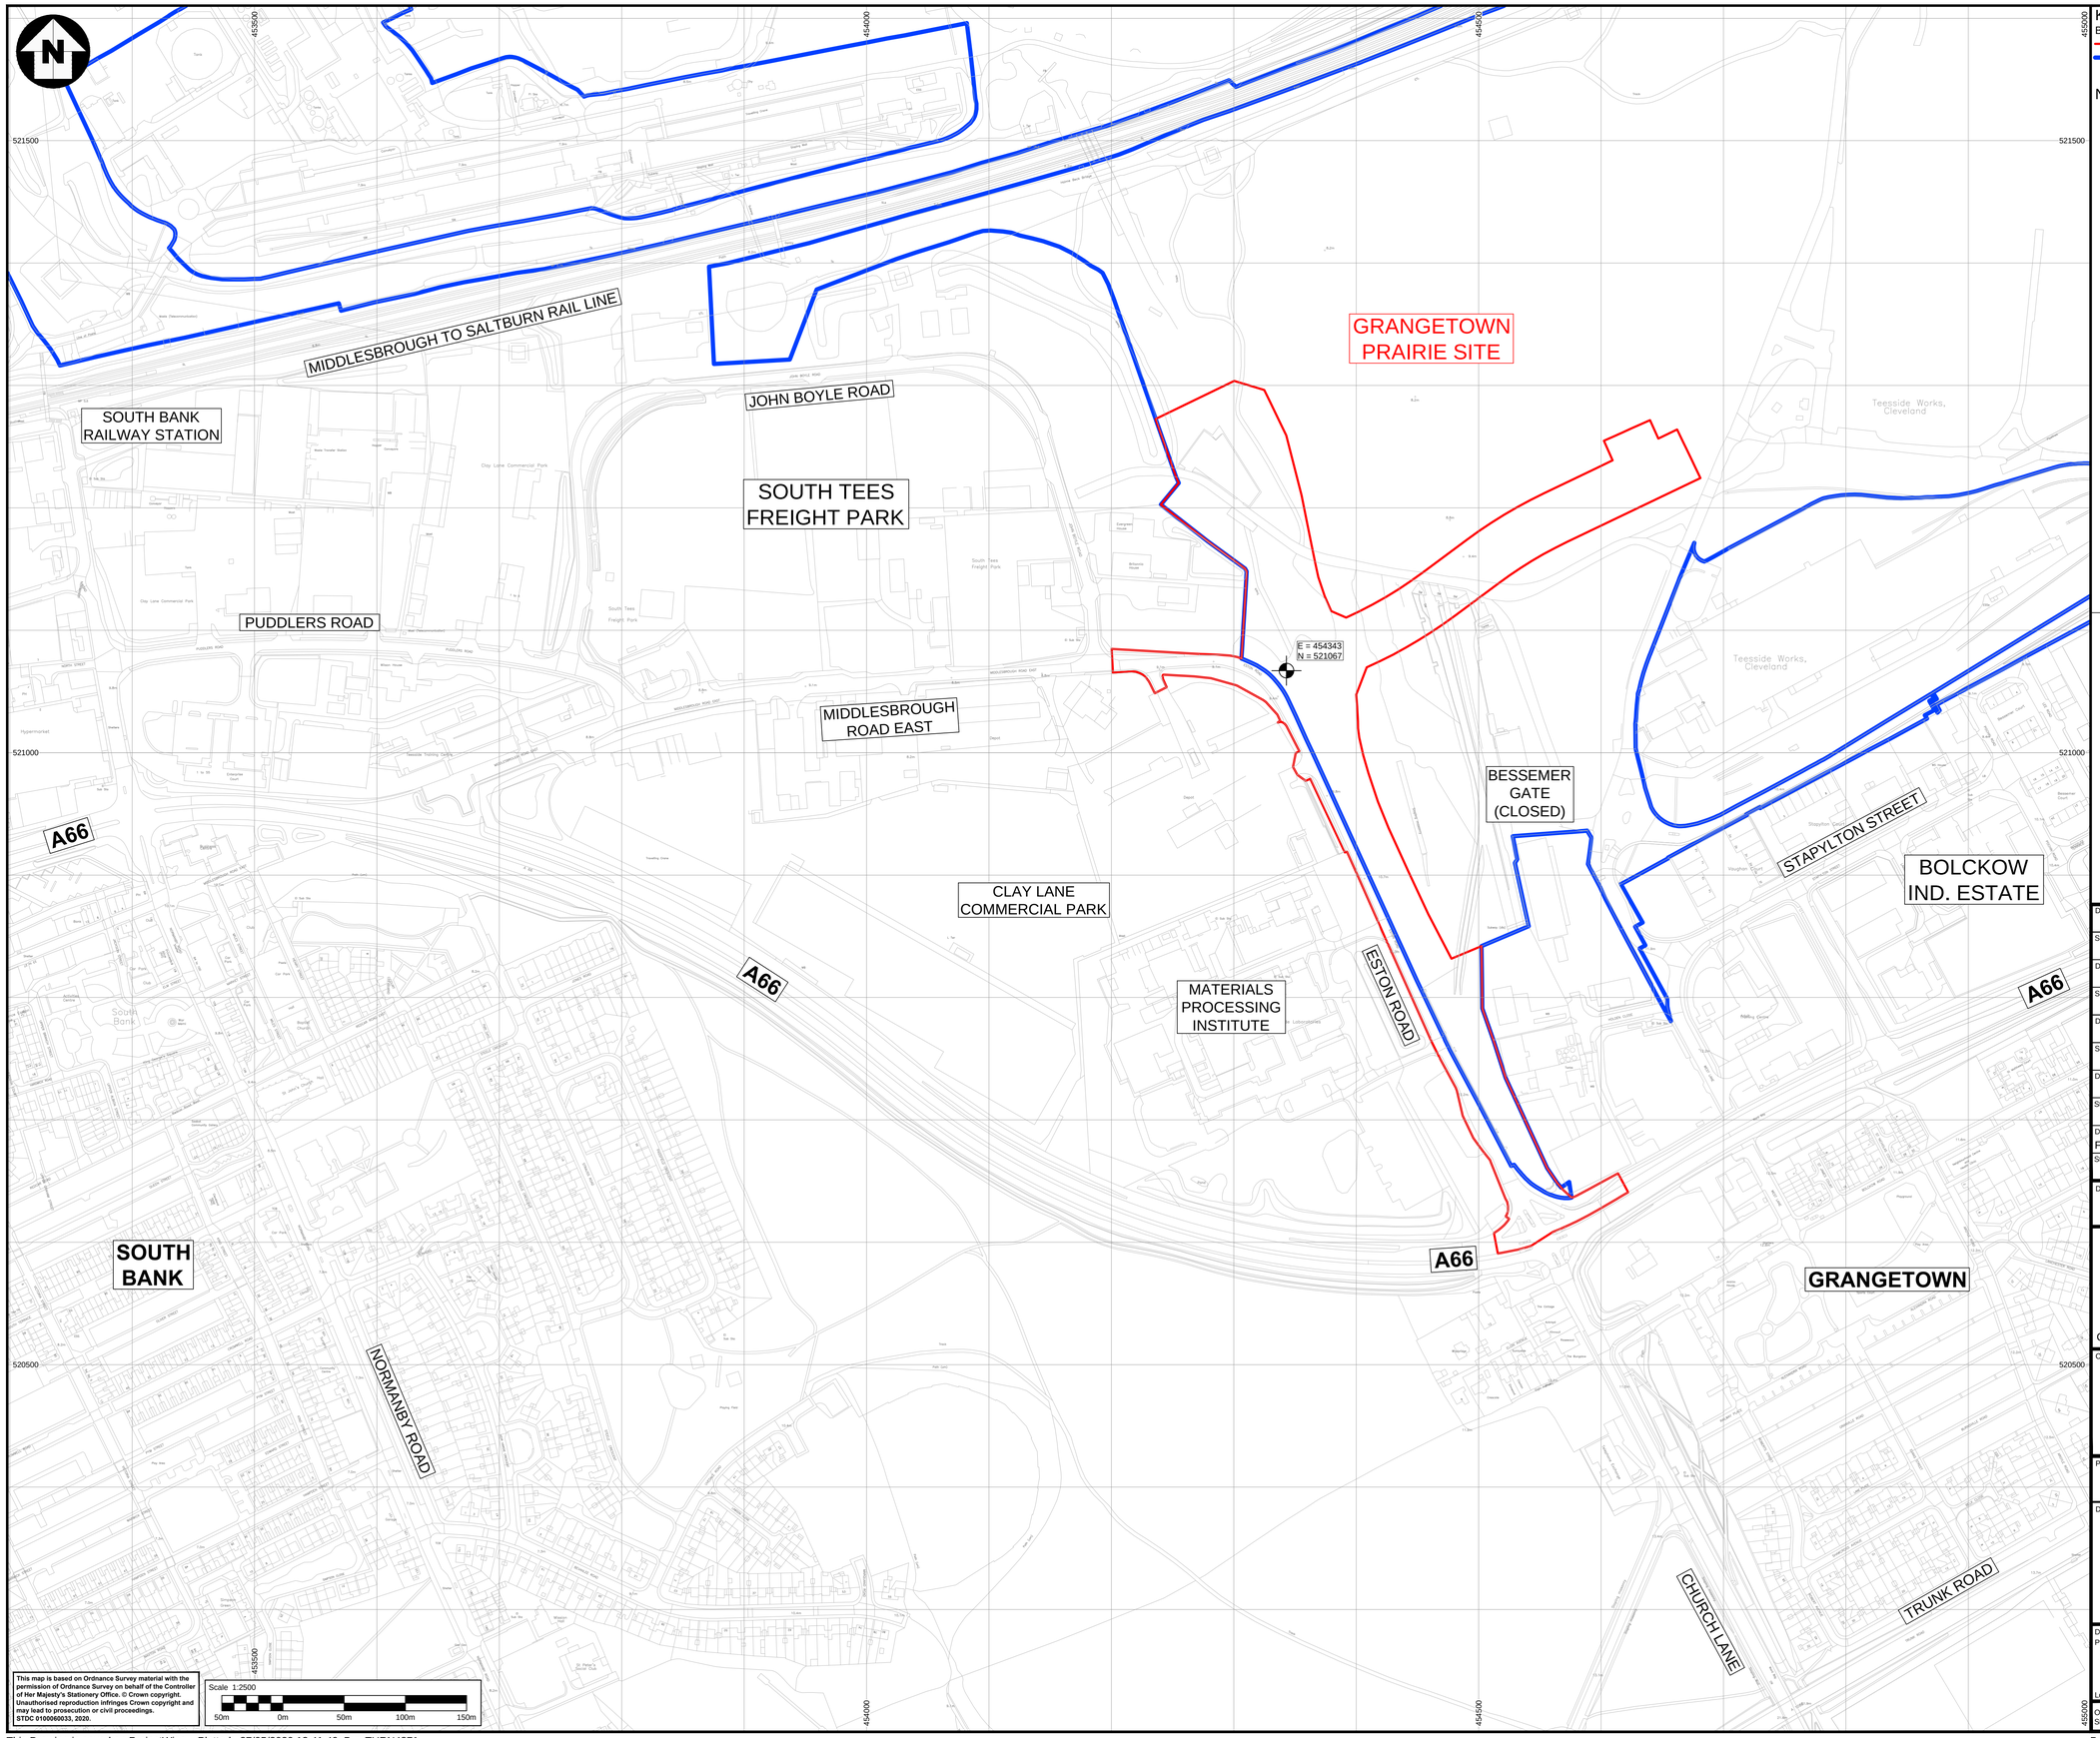

This map is based on Ordnance Survey material with the permission of Ordnance Survey on behalf of the Controller of Her Majesty's Stationery Office. © Crown copyright. Unauthorised reproduction infringes Crown copyright and may lead to prosecution or civil proceedings. STDC 0100060033, 2020.

Scale 1:2500
50m 0m 50m 100m 150m

KEY:

BOUNDARIES:
- Planning Application Boundary
- STDC Land Ownership Boundary

NOTES:

1. The site extents (planning application boundary) shown are for construction works only and do not include for temporary traffic management, diversion routes and site construction areas which may extend beyond the boundary shown.
2. Proposed roundabout centre located at Ordnance Survey grid coordinates; E = 454343 N = 521067 (NZ 54 21)

KEY PLAN

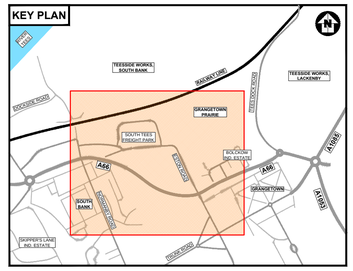

Description						
Status	Revision	Drawn	Checked	Reviewed	Authorised	Issue Date
Description						
Status	Revision	Drawn	Checked	Reviewed	Authorised	Issue Date
Description						
Status	Revision	Drawn	Checked	Reviewed	Authorised	Issue Date
Description						
Status	Revision	Drawn	Checked	Reviewed	Authorised	Issue Date
Description FOR PLANNING APPLICATION						
A1	C01	MT	DF	DS	DS	27/05/20

Drawing Suitability: APPROVED - PUBLISHED

Status: A1

ATKINS
Member of the SNC-Lavalin Group

Dunedin House
Columbia Drive
Stockton-on-Tees
Cleveland
TS17 6BJ

Tel: +44 (0)1642 525200

Copyright © Atkins Limited (2020)

www.atkinsglobal.com

Client
STDC
Teesside Management Offices,
Redcar, TS10 5QW
www.southteesdc.com

South Tees Development Corporation

Project Title
SOUTH TEES DEVELOPMENT CORPORATION

Drawing Title
PRAIRIE SITE ENABLING WORKS
PLANNING APPLICATION
SITE LOCATION

Drawing Number

Project	Originator	Volume	Location	Type	Role	Number
STDC_HWY	ATK	LDC	PR	DR	CH	000001

Original Size:	Scale:	Project Ref. No.	Sheet:	Rev:
A1	1:2500	5198022	1 of 1	C01