VISUAL SCALE 1:750

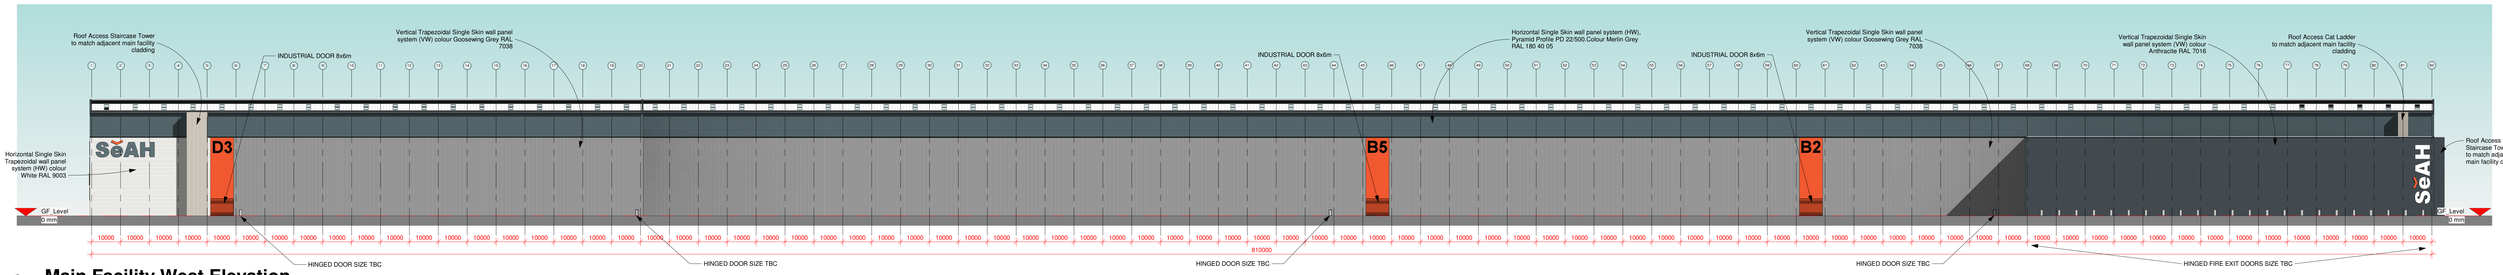

1 **Main Facility West Elevation**
1 : 750

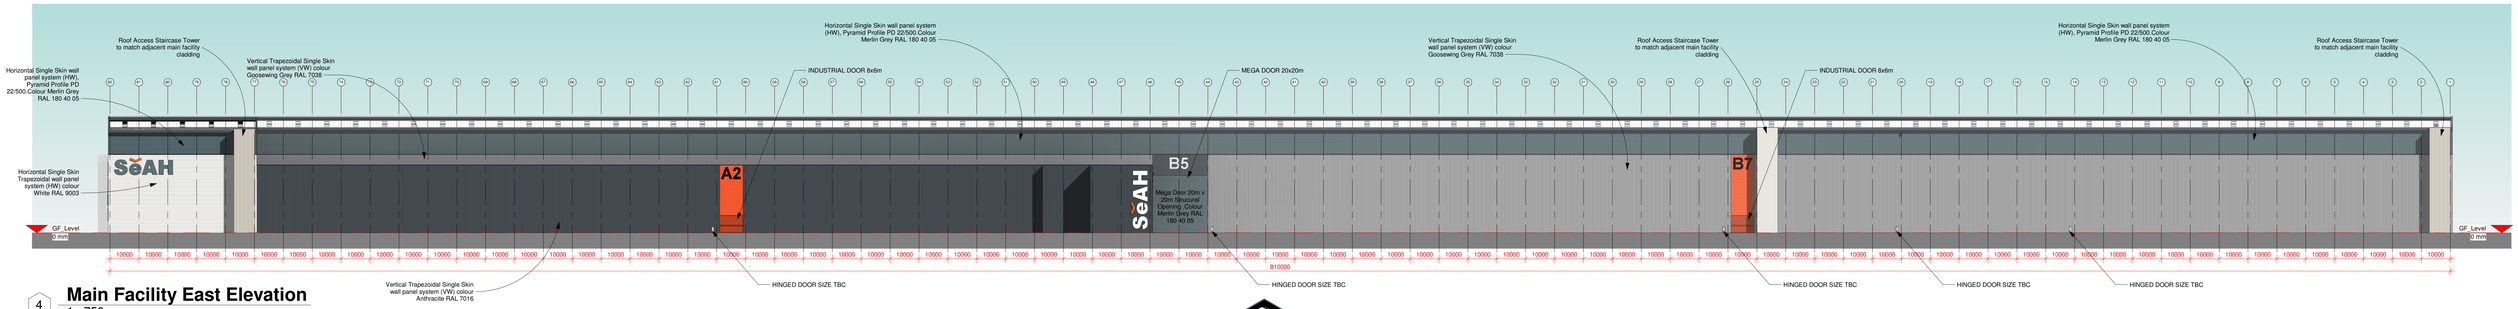

4 **Main Facility East Elevation**
1 : 750

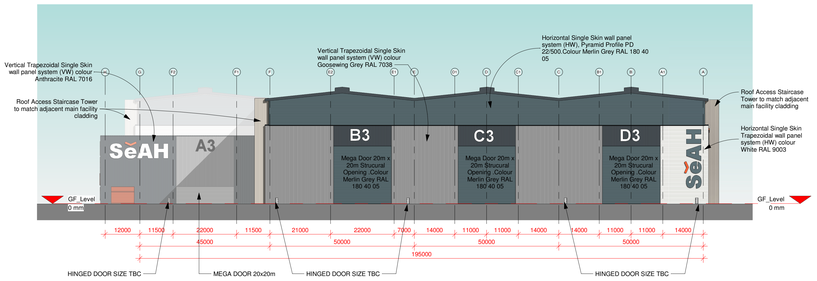

3 **Main Facility North Elevation**
1 : 750

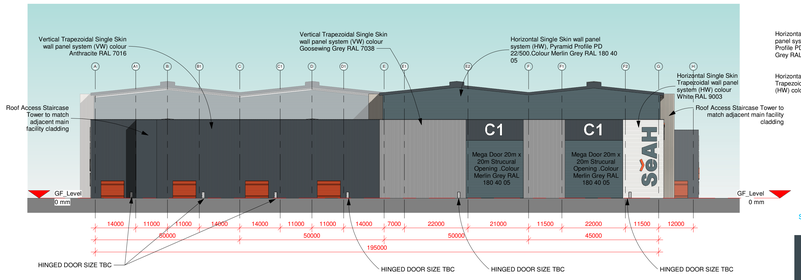

2 **Main Facility South Elevation**
1 : 750

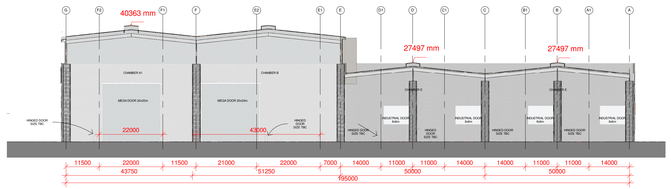

5 **Main Facility Section Cross Section**
1 : 750

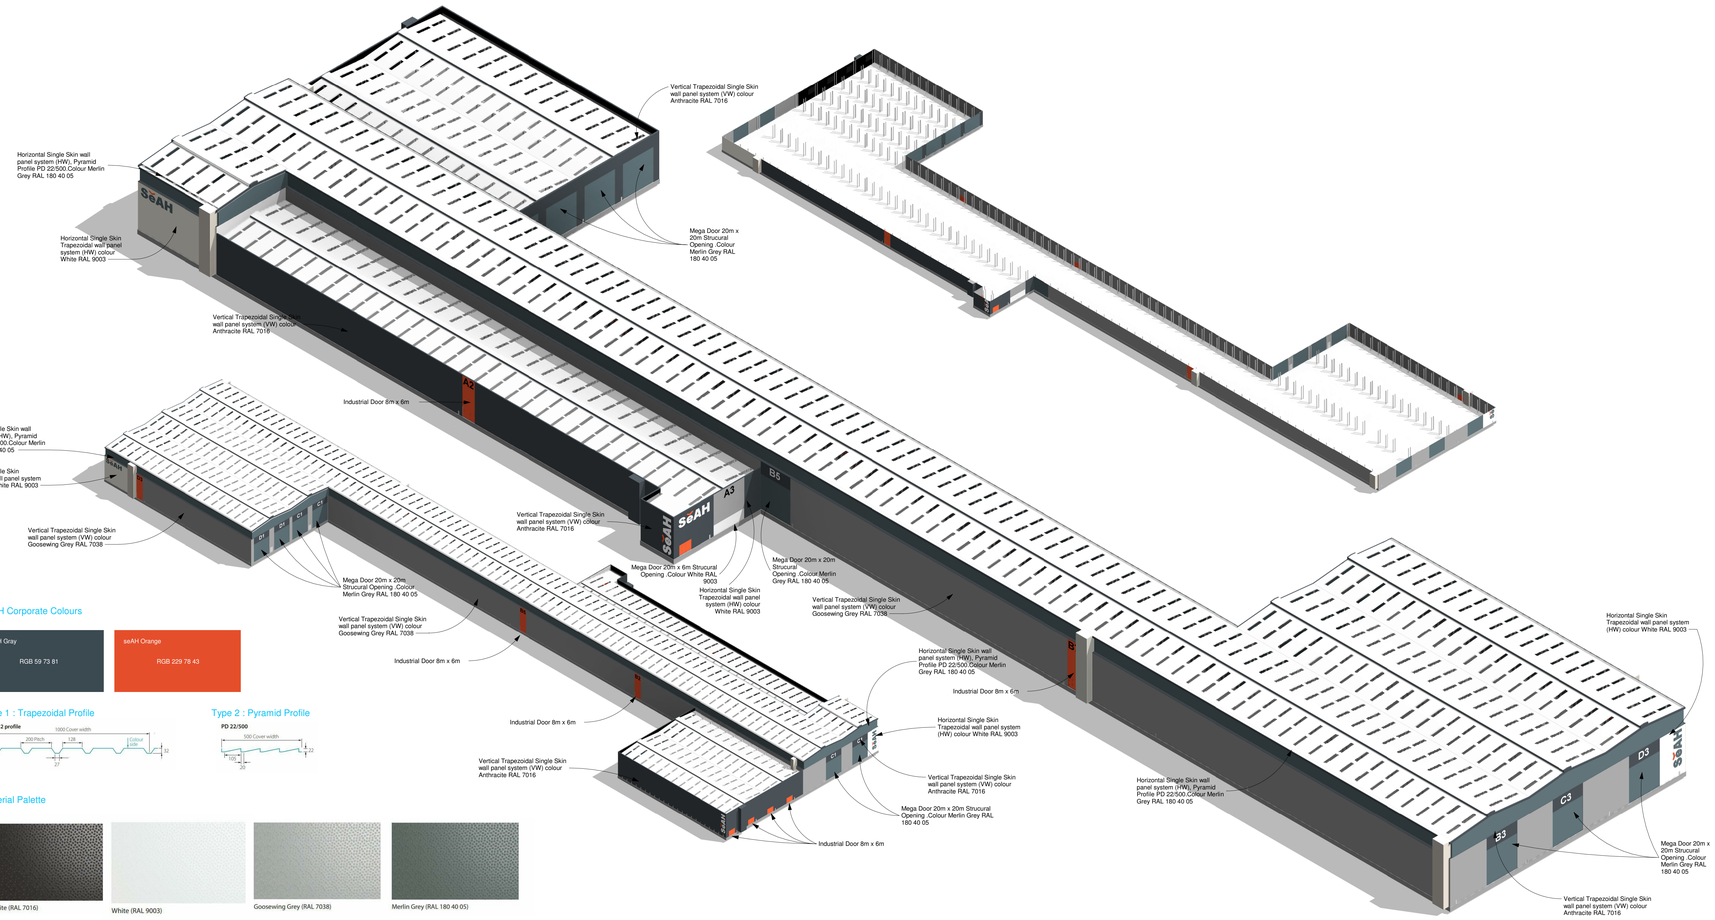

seAH Corporate Colours

seAH Gray	seAH Orange
RGB 59 73 81	RGB 229 78 43

Type 1 : Trapezoidal Profile

Type 2 : Pyramid Profile

Material Palette

Anthracite (RAL 7016) | White (RAL 9003) | Goosewing Grey (RAL 7038) | Merlin Grey (RAL 180 40 05)

Do not scale this drawing
ashton smith to be notified of discrepancies in figured dimensions
Contractors must check all dimensions from site
This drawing is copyright and is for use on this site only
This drawing is to be used solely for information as entitled
For other information refer to the latest revision of any cross referenced drawing

LOCATION PLAN:

NOTES:

REV	DATE	DESCRIPTION	DRAWN BY	CHECK BY
P3	31/03/22	Locations added of Roof Access Staircases	NB	RB
P2	28/03/22	View Titles amended to suit correct building name	JVS	RB
P1	25/03/22	First Issue	JVS	RB

REVISIONS

PROJECT TITLE
SeAH Monopile Facility

DRAWING TITLE
Proposed Main Facility Elevations & Perspectives

RIBA STAGE	STATUS	DRAWN BY	CHECKED BY
	Planning	JVS	RB

SHEET	SCALE	DATE	SUITABILITY	REVISION
A0	As indicated	25/03/22	S0	P3

DRAWING NO.
SEAH - ASA - 00 - MF.ZZ - D - A - 0008 _ (S0 - P3)

BIM MODEL NUMBER
SEAH-ASA-ZZ-MF.ZZ-M3-A-0002_(S0-P01)

CLIENT

AshtonSmith
Beyond Design
Ashton Smith, Belvedere House, 2 Victoria Avenue, Harrogate, North Yorkshire, HG1 1EL
Tel: 01423 521882 Fax: 01423 565104
www.ashtonsmith.co.uk

JOB NO.
22016