DocuSign Envelope ID: 253B244F-8491-4C9A-A9D4-75AEB93E40FE

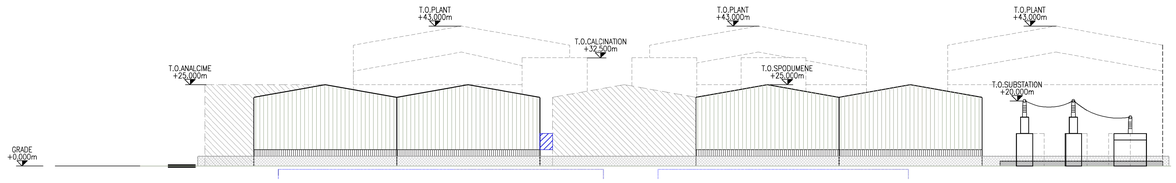

ELEVATION A – LOOKING NORTH
1:1500

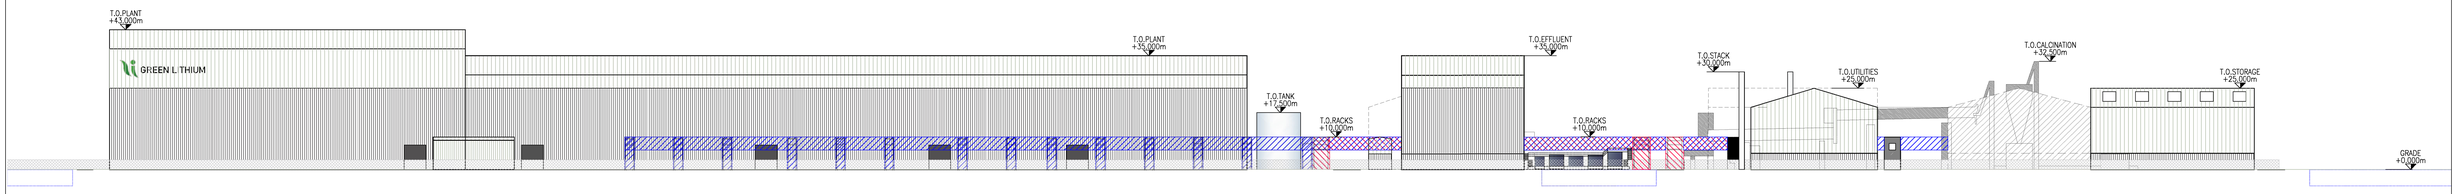

ELEVATION B – LOOKING EAST
1:1500

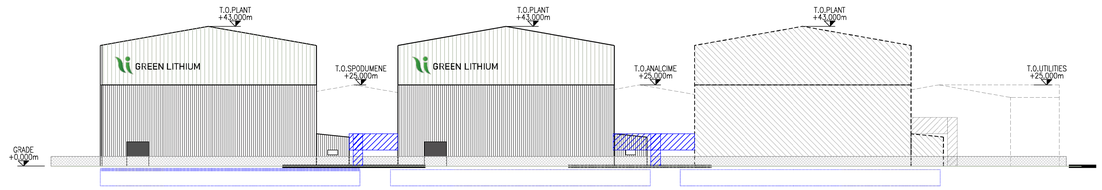

ELEVATION C – LOOKING SOUTH
1:1500

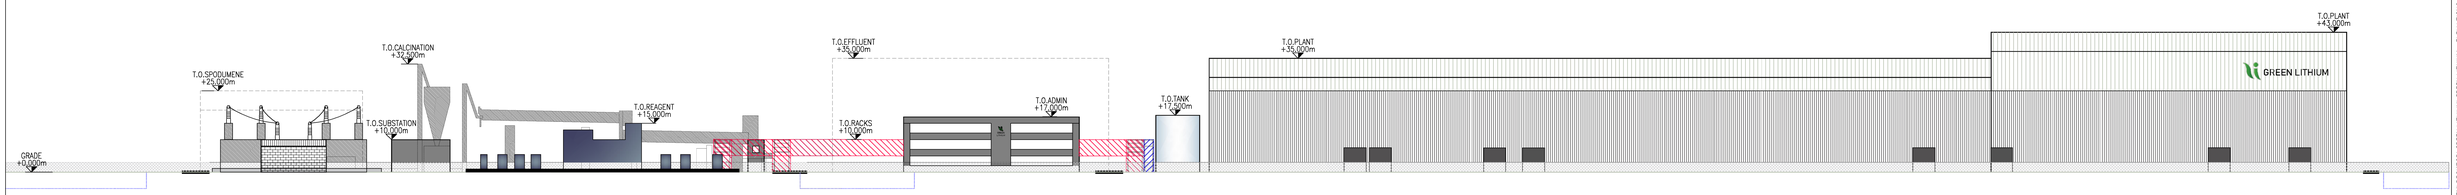

ELEVATION D – LOOKING WEST
1:1000

REV	DATE	REVISION DESCRIPTION	DRAWN	DRAFT CHK	DESIGNED	ENG CHK	APPROVED	CUSTOMER	REF DRAWING No	REFERENCE DRAWING TITLE
B	09.03.23	ISSUED FOR USE	AD	ATD	DW					
A	06.03.23	ISSUED FOR USE	AD	ATD	DW					

A0 SHEET SCALE 1:1500

Worley
energy | chemicals | resources

WORLEY PROJECT No.
215005-00740

ENGINEERING AND PERMIT STAMPS (As Required)

CUSTOMER

GREEN LITHIUM

"This drawing is prepared solely for the use of the contractual customer of Worley and Worley assumes no liability to any other party for any representations contained in this drawing."

DRG TITLE

GREEN LITHIUM REFINERY PROJECT
PRELIMINARY PLANT ELEVATIONS
STUDY

DRG No 215005-00740-CI-DAL-0011

REV B

Worley_A1

USER NAME adamday C:\USERS\ADAMDEY\ONEDRIVE - WORLEY\DESKTOP\GREEN LITHIUM\GREEN LITHIUM - ELEVATIONS - REV B.DWG

PLOT DATE & TIME 9/3/2023 4:23:4 PM
SAVE DATE & TIME 9/3/2023 4:04:4 PM